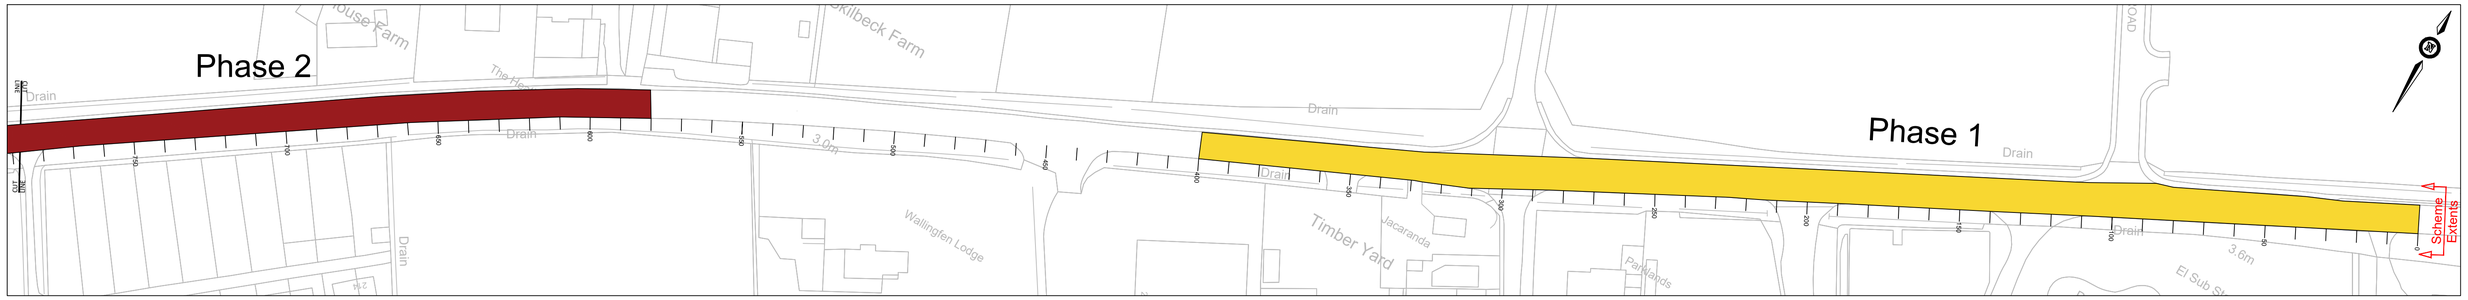

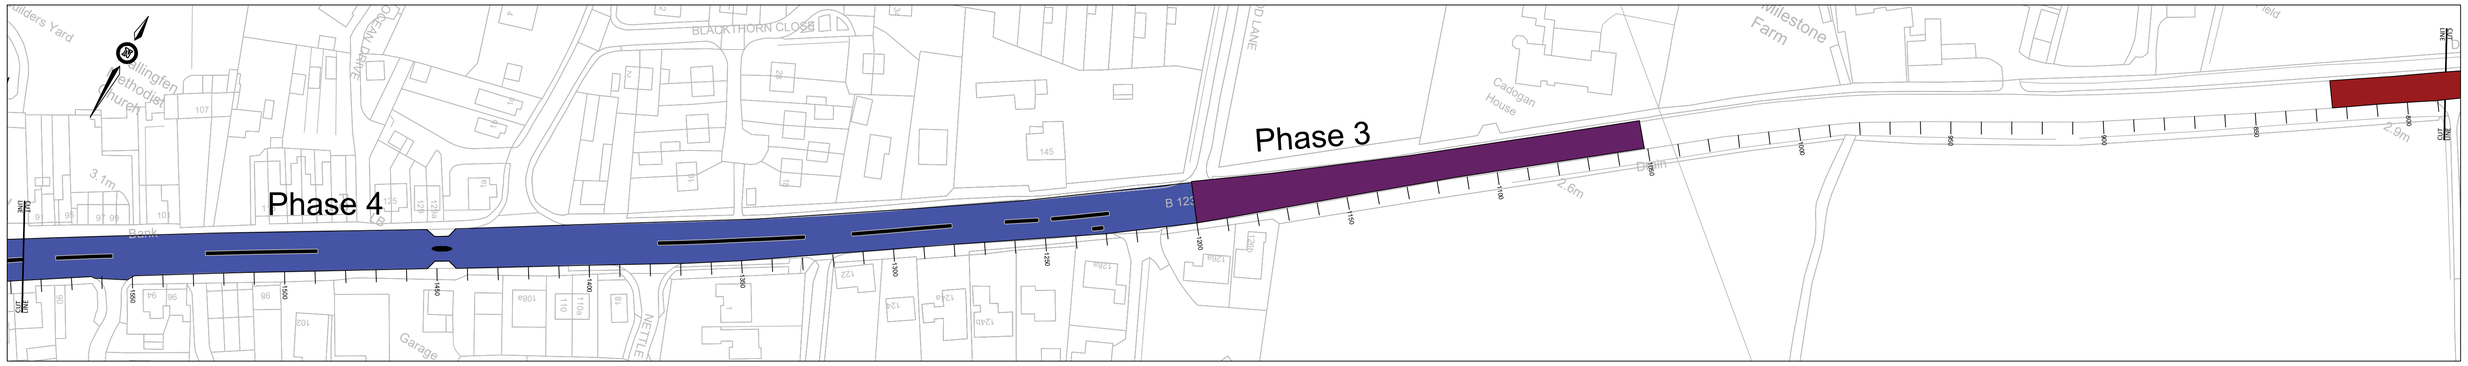

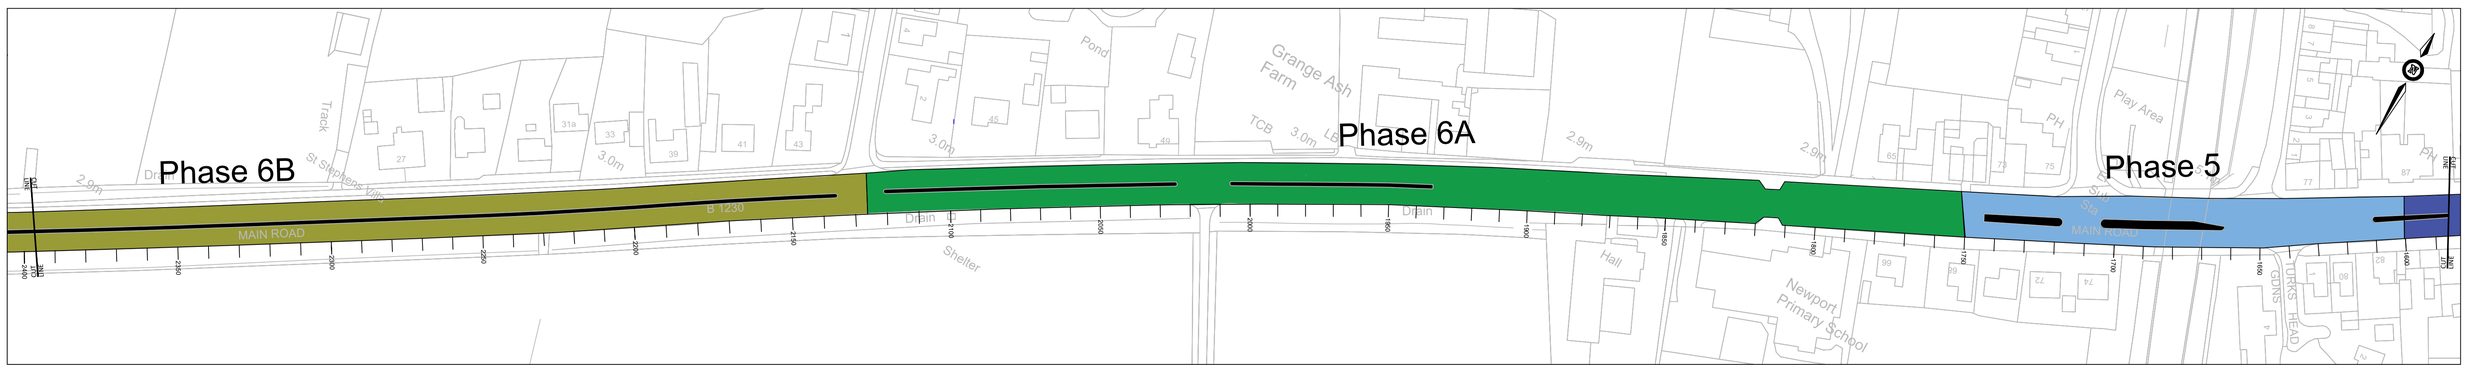

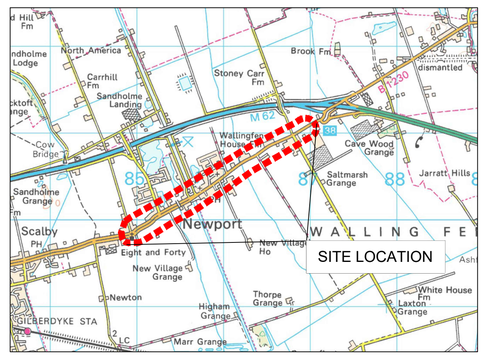

Phase 1
Phase 2
Phase 3
Phase 4
Phase 5
Phase 6A
Phase 6B

REV	AMENDMENT	DRN	APPR	DATE
A	Phasing amended	CJB	CJB	Jun 2022

EAST RIDING OF YORKSHIRE COUNCIL
Executive Director: Paul Bellotti Communities & Environment

Scheme
C2563 Sustainable Treatment Package

Title
B1230 Main Road, Newport
Phasing Plan

Date	Designed	Drawn	Approved
Feb 2022	CJB	CJB	JWS

Scale	Drawing No.	Rev
1:1000@A1	C2563/NG/100/02	A

0 Check Scale (millimetres) 100 200